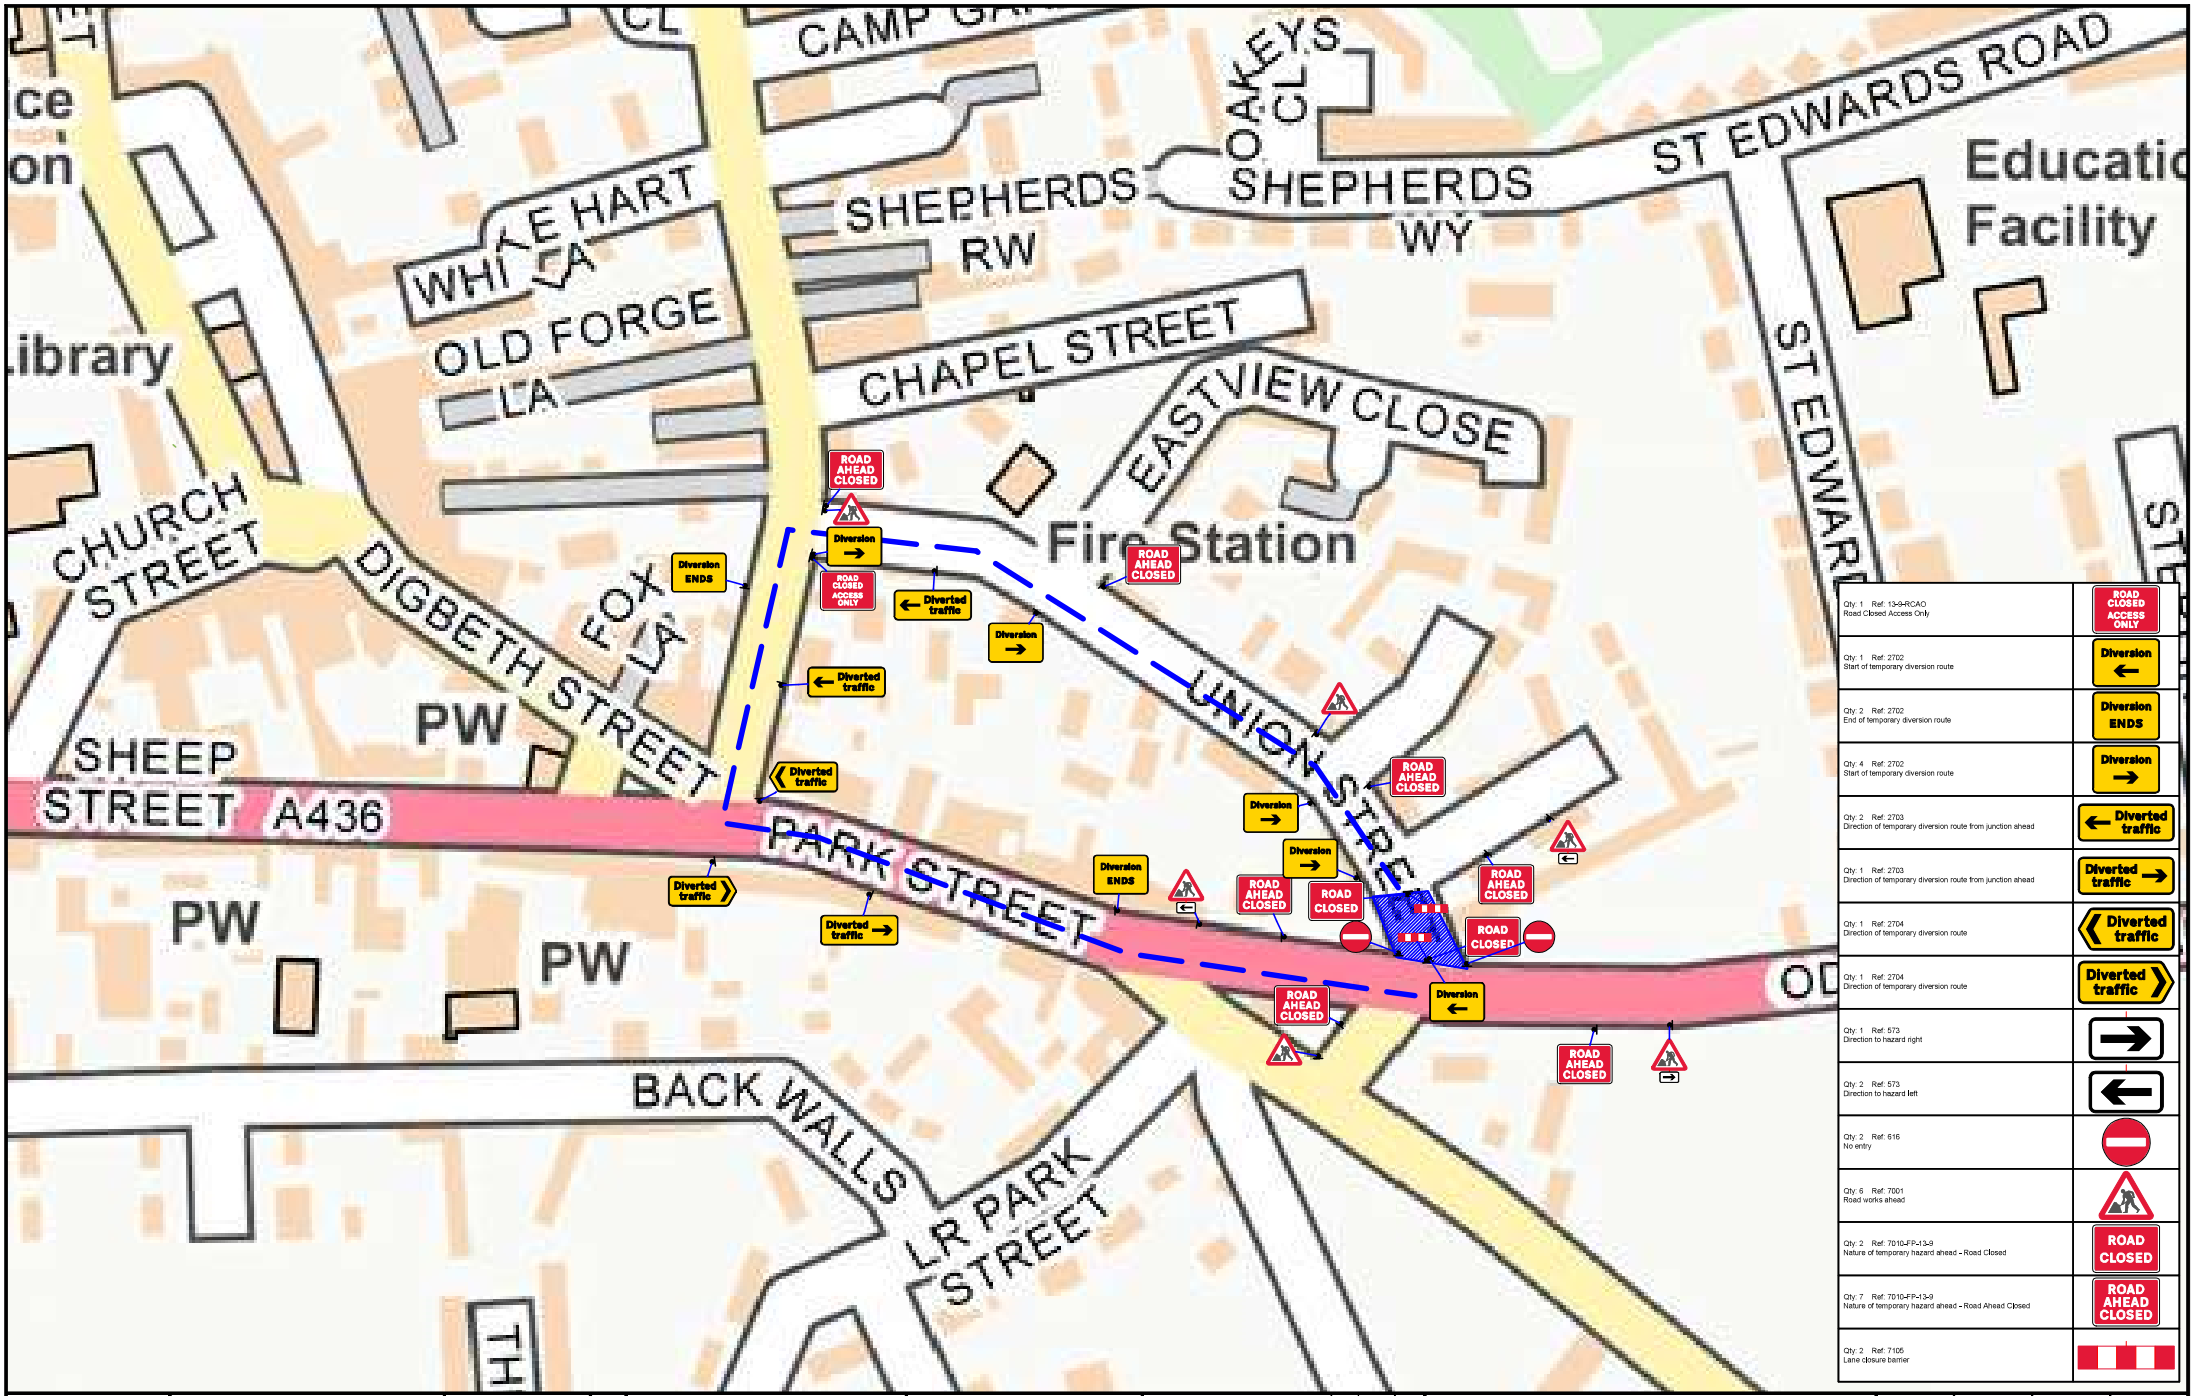

Traffic Management

ROAD CLOSED

KEY

- Traffic sign
- Traffic cone
- Traffic signals to Diagram 3000.1
- Working Space
- Pedestrian Barrier
- Closure
- Diversion Route

N

Notes

The purpose of this traffic management plan is for it to be used only as a guide and all traffic management will comply with the Safety at Street Works And Road Works Code Of Practice.

Cloacina Services Ltd.

Description	Rev.	Date	By
Original Issue for Comments	P1	07/07/26	TC
Revisions	A2		
	A3		
	A4		
	A5		
	A6		
	A7		

Client

Location: Tollgate Park St, Stow-on-the-Wold GL54 1AJ

Work Ref/Details

Originator	Designer	Checked	Approved
BM	TC	BM	

Scale(s) @ Original Size A3: NOT TO SCALE

Date: 07/07/2026

Drawing Number: W26070105L

Revision: P1