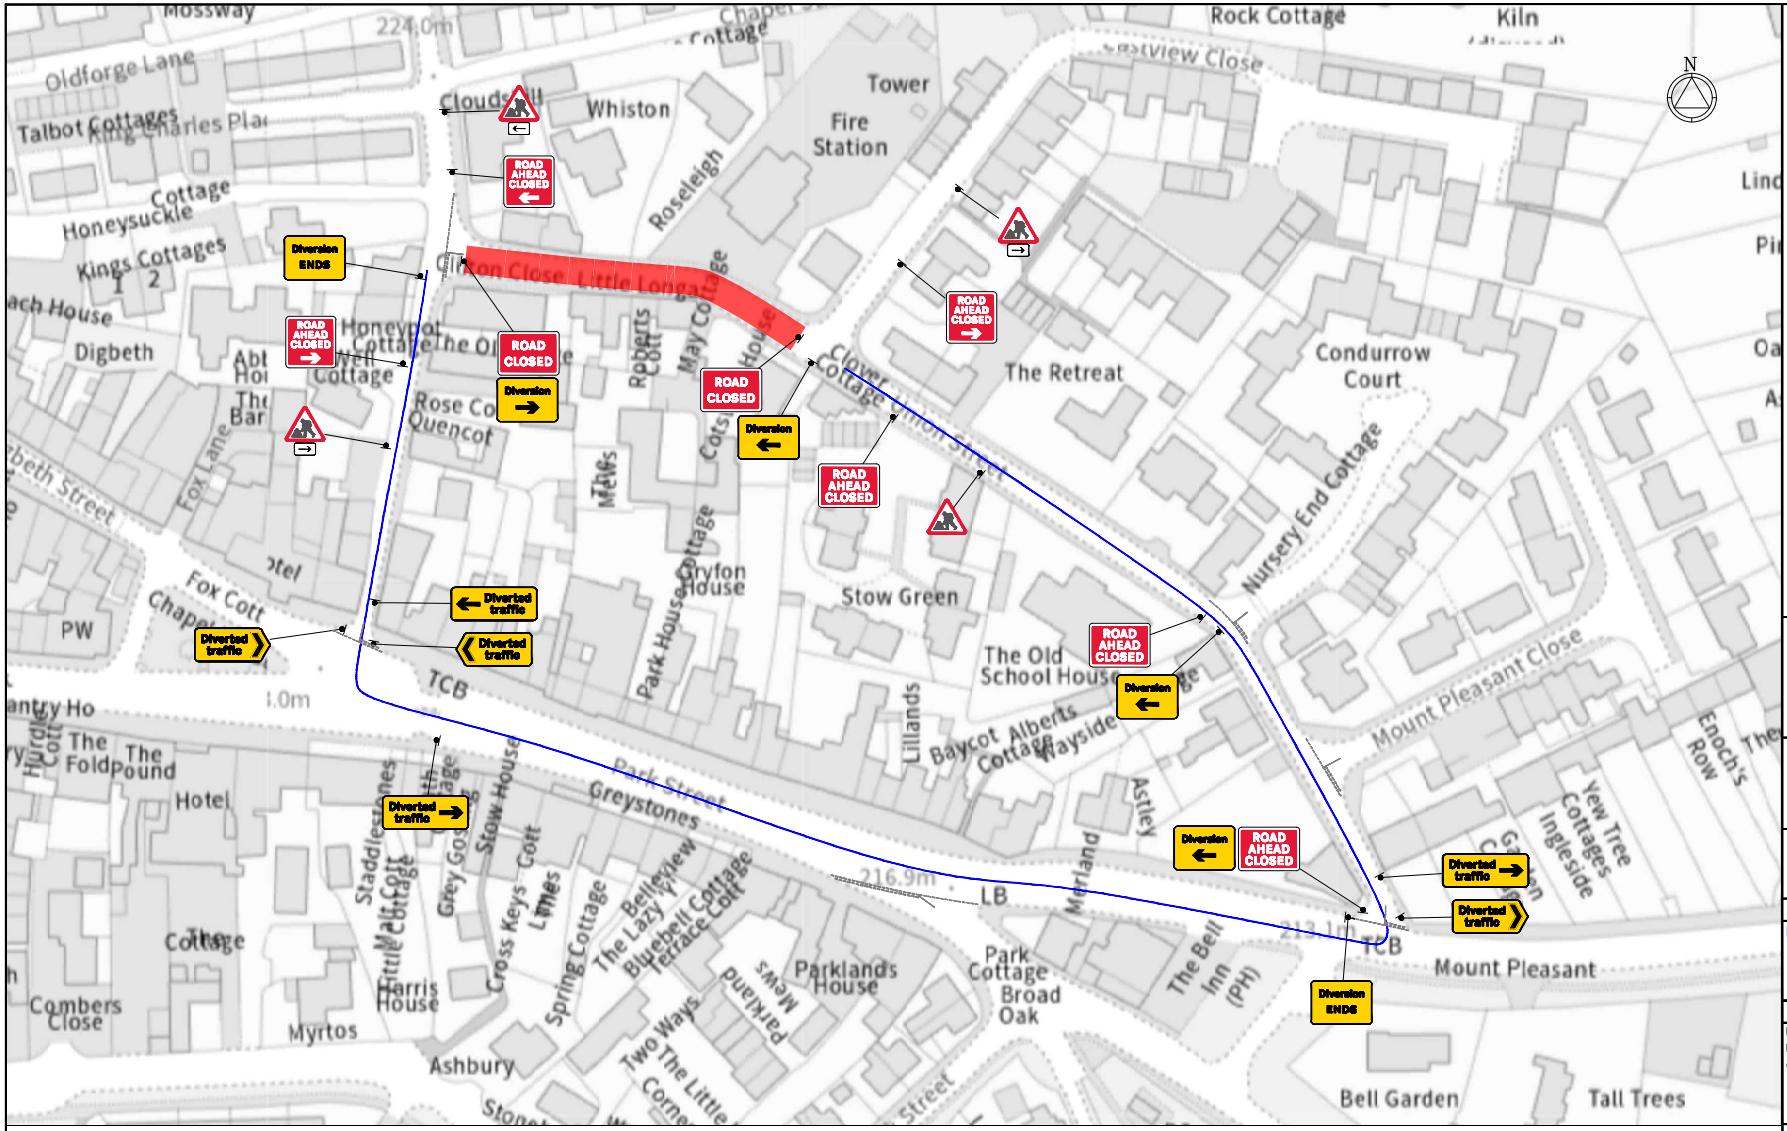


| Sign Schedule | | Sign Schedule | |
|---|---|---|---|
| ROAD AHEAD CLOSED | ID: 001 Qty: 3 Ref: 13.9 Schedule 13-9 : Temporary Information | Diversion ENDS | ID: 008 Qty: 2 Ref: 2702 End of temporary diversion route |
| | ID: 002 Qty: 1 Ref: 573 Direction to hazard left | Diverted traffic | ID: 009 Qty: 1 Ref: 2703 Direction of temporary diversion route from junction ahead |
| | ID: 003 Qty: 2 Ref: 573 Direction to hazard right | Diverted traffic | ID: 010 Qty: 1 Ref: 2704 Direction of temporary diversion route |
| | ID: 004 Qty: 4 Ref: 7001 Road works ahead | Diversion | ID: 011 Qty: 3 Ref: 2702 Start of temporary diversion route |
| ROAD AHEAD CLOSED | ID: 005 Qty: 3 Ref: 7010-FP-13-9 Nature of temporary hazard ahead - Road Ahead Closed | Diversion | ID: 012 Qty: 1 Ref: 2702 Start of temporary diversion route |
| Diverted traffic | ID: 006 Qty: 2 Ref: 2703 Direction of temporary diversion route from junction ahead | ROAD CLOSED | ID: 013 Qty: 2 Ref: 7010-FP-13-9 Nature of temporary hazard ahead - Road Closed |
| Diverted traffic | ID: 007 Qty: 2 Ref: 2704 Direction of temporary diversion route | | |

This road will be CLOSED XX/XX/XX - XX/XX/XX From XX:XX - XX:XX

Advance warning signs to be installed prior to installation of closure.

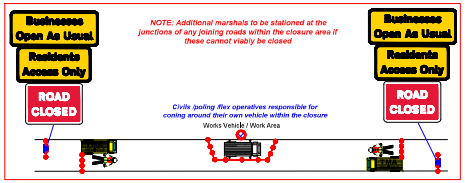


## ROAD CLOSURE :

NOTES

1 All traffic signs shall comply with Chapter 8 of the Traffic Signs Manual
2 All traffic management equipment shall be provided by the Contractor, unless otherwise specified.
3 All signs shall be positioned so as not to be obscured by any other objects and shall not obstruct any other sign, permanent or temporary as much as is reasonably practicable.
4 All traffic signs shall meet the reflectorisation requirements of BS 873 : Part 6 : 1983, Table 1.
5 Works Access/Egress to be positioned to suit ongoing works.

## NOTE

**Diversion to be driven prior to the road closure being installed.**

**Plans for any road closure should be discussed by the designer with the police and any relevant Highways Authorities, if traffic is being diverted on to their network.**

- Pedestrian Barrier
- Cone
- Sign
- Portable traffic signal
- Work area
- Closed area
- Safety Zone
- Diversion Route
- Pedestrian Route
- 1 Traffic signal phase
- Pedestrian ramp (Fixed to ground)
- TM Operative
- Marshal
- No Parking Cones
- Temporary Pedestrian Crossing

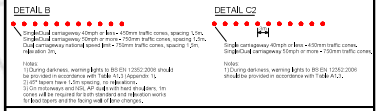


Scan QR for location
EASTINGS & NORTHINGS:
419360 , 225740

MJ Quinn

openreach

Works Description
LAY DUCT IN FW

USRN: 9401110
UNION STREET, STOW-ON-THE-WOLD
GL54 1LU

ROAD CLOSURE
0.29 MILES
27 SIGNS

| | | |
|---|---|---|
| Dsgnd: C.PARRY | Drawn: C.PARRY | Chkd: D.PARRY |
| Date: 11.08.26 | Date: 11.08.26 | Date: 11.08.26 |
| Scale: NTS | Status: DRAFT | Revision: |

Drawing No
0019172-WH5VF95H-STOW ON THE WOLD-51-7000

Road Speed 20